CASA
TINY HOUSE

THE MODEL COLLECTION



GROUND-LEVEL TINY HOME

Ember

Small-footprint living, designed for comfort,
connection and everyday ease.

10 × 3 M · 1 BEDROOM

ABOUT THE MODEL


Our latest ground-level home, made for full-time living.

The Ember is thoughtfully designed for comfortable everyday living, with a strong focus on functionality, privacy and entertaining.

A generous ground-floor bedroom with a full-size wardrobe, a spacious lounge and dining area, and ample storage — all on one level. No loft ladder, nothing to climb.



10.0 m	3.0 m	4.3 m	1	1	3
LENGTH	WIDTH	HEIGHT	BEDROOM	LEVEL	AXLE CHASSIS

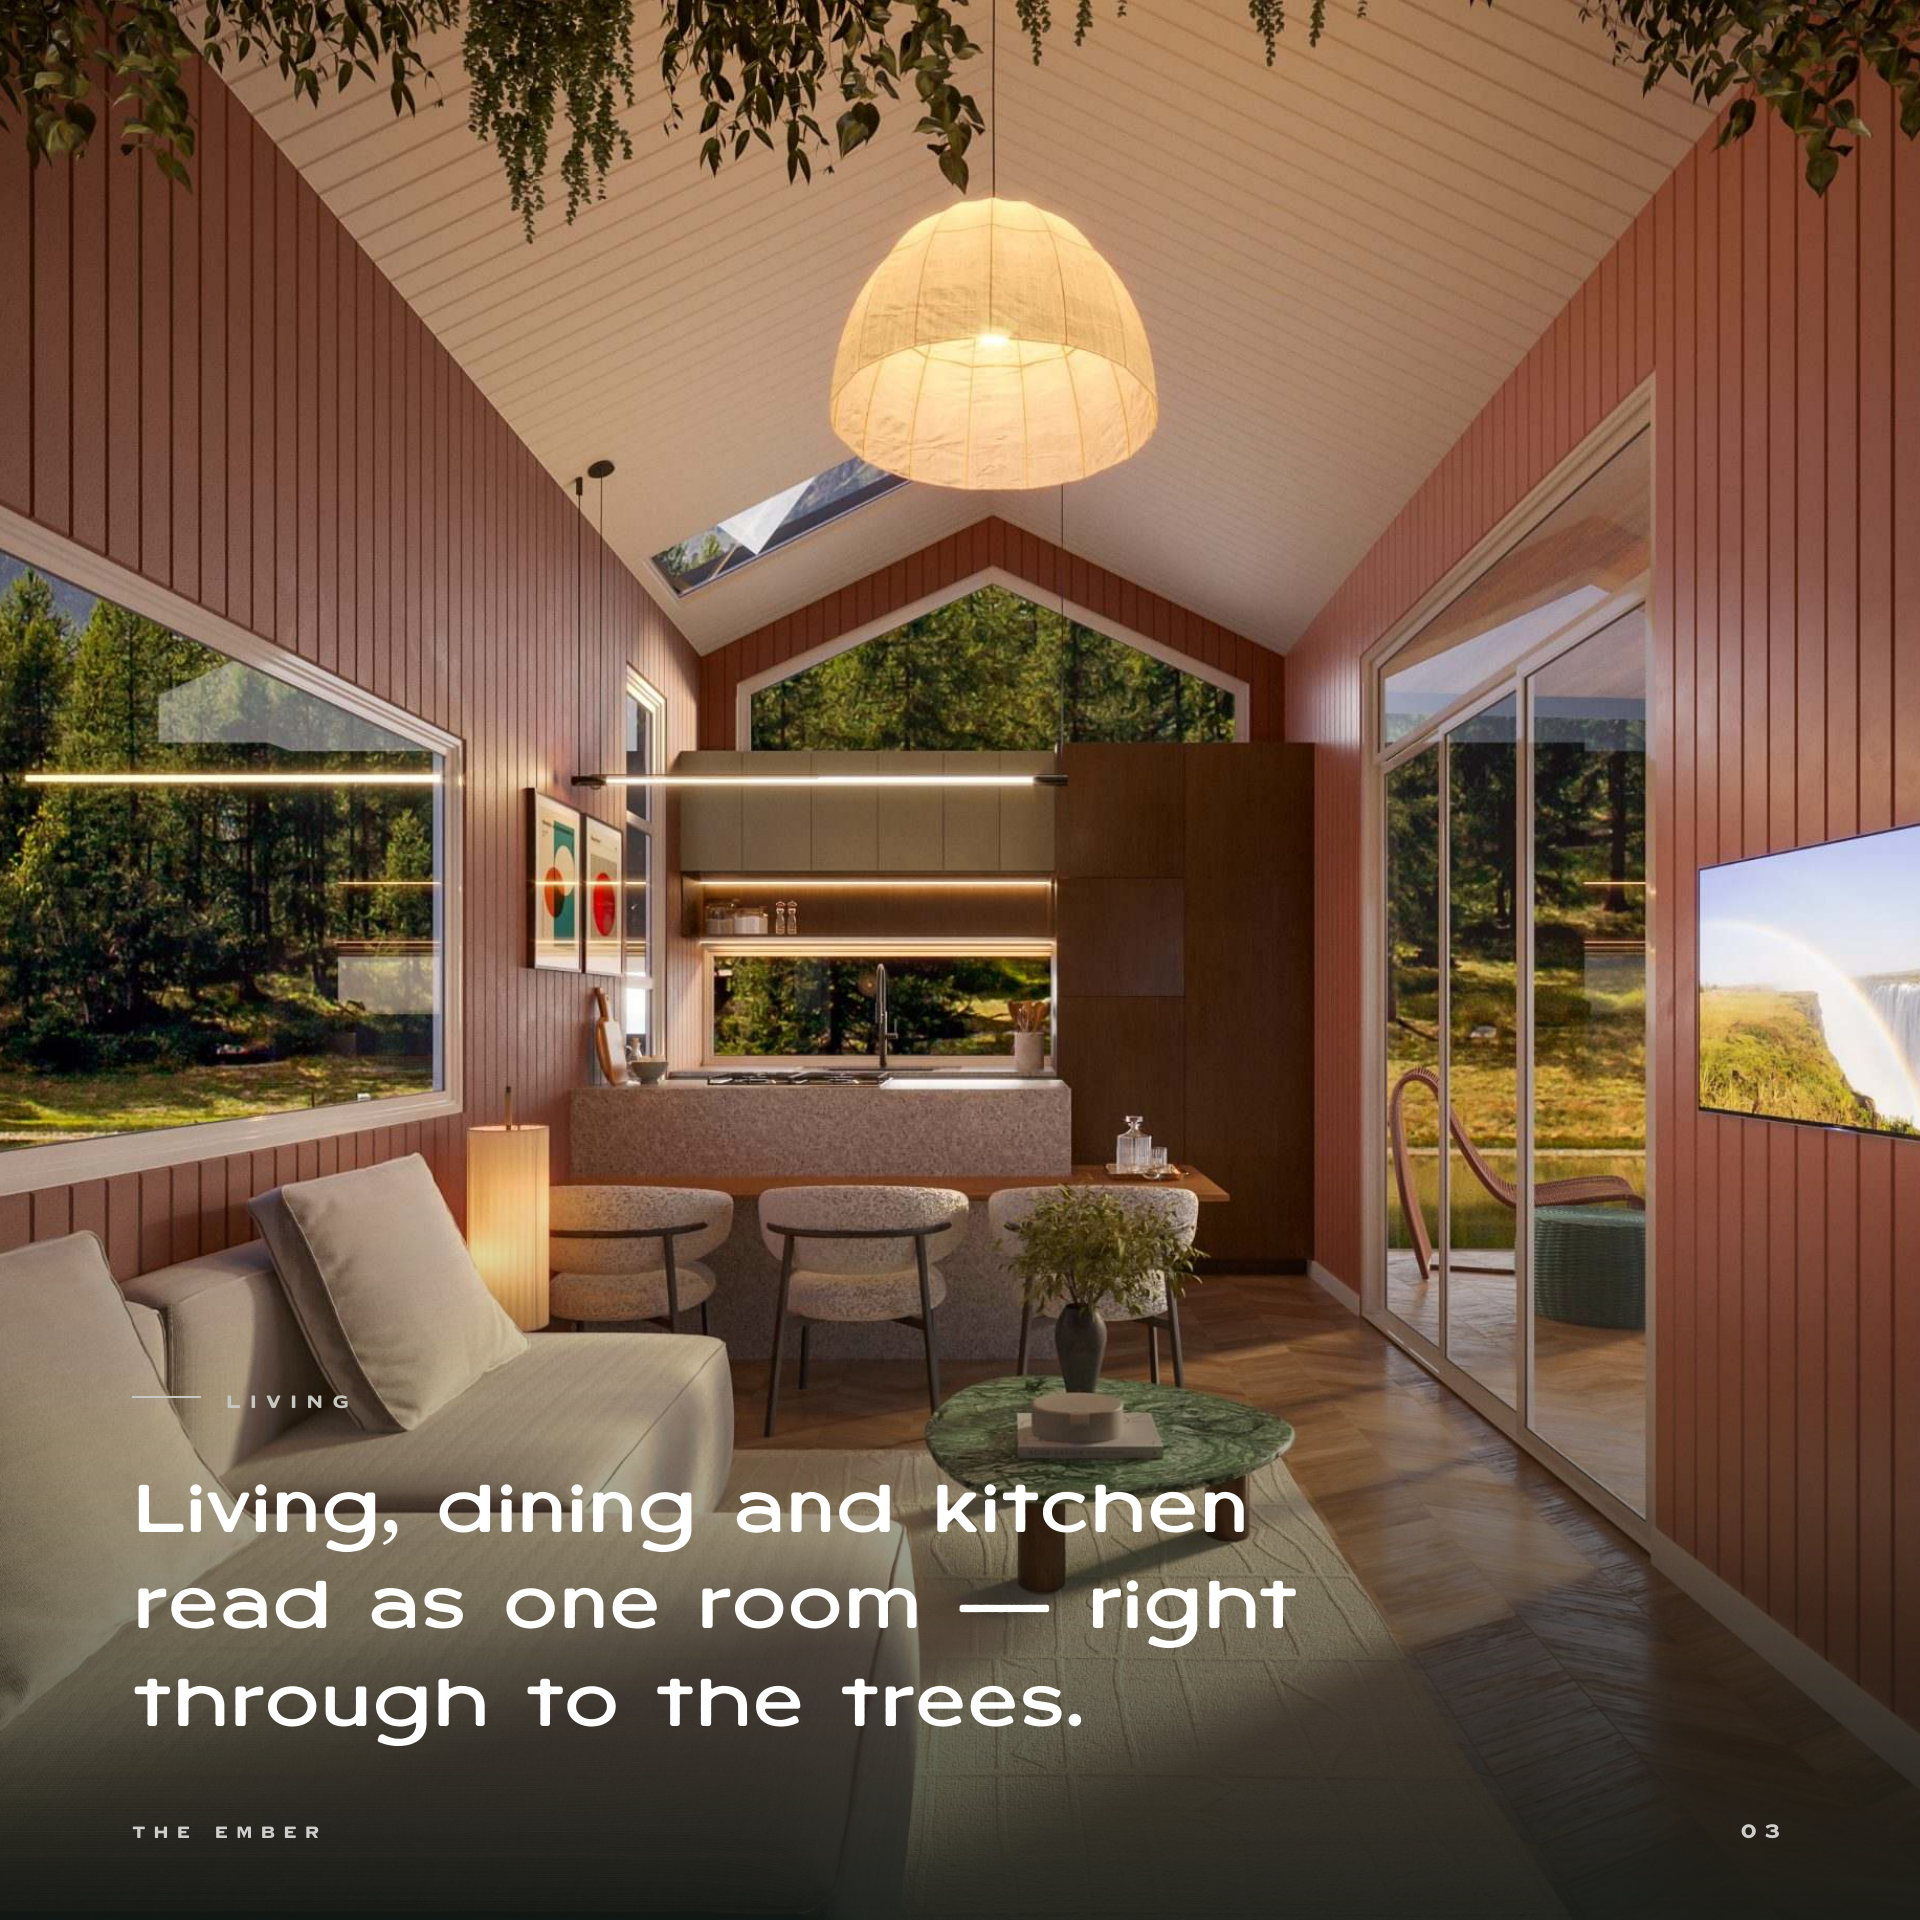

LIVING

Living, dining and kitchen read as one room — right through to the trees.



THE HEART OF THE HOME

The cooktop sits on the island, not against a wall.

You cook facing the room, gain a second run of bench space to prep on, and the kitchen, dining and living areas become one open, social space.

- Central island with built-in cooktop
- Electric inbuilt oven and range hood
- Soft-close cabinetry throughout




LOUNGE & DINING

Room for a proper couch — and people who stay for dinner.

Designed for genuine everyday living rather than occasional accommodation. A full-size lounge, a real dining bench and generous glazing that brings the outside in.

Sliding doors put the deck one step away — there are no stairs anywhere in the home.

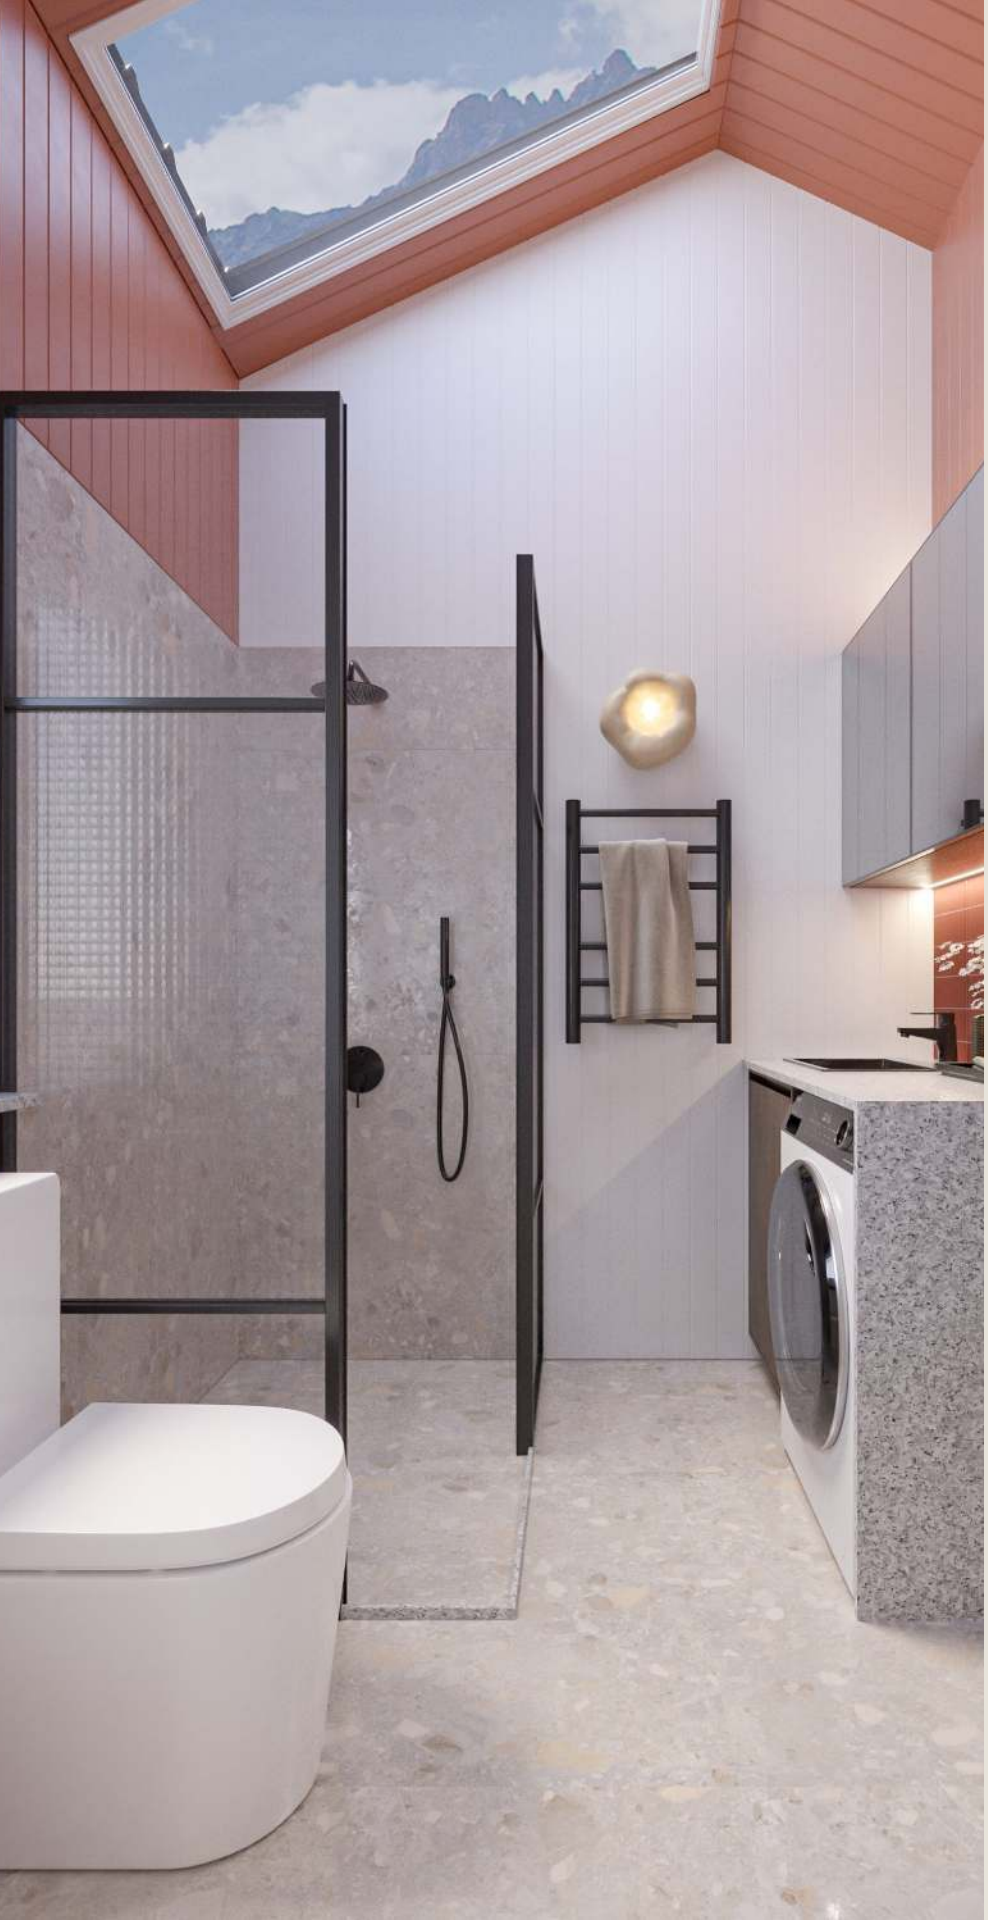

BATHROOM

A bathroom that doubles as a private corridor.


Positioned between the living area and the main bedroom, the bathroom creates real separation — guests can enjoy the home without compromising the privacy of the bedroom.

- 1200 × 900 mm shower with screen
- Skylight for natural light
- Space for a washing machine
- Hot water system included

A real bedroom, on the ground floor.

A full-size bed you can reach from both sides, a full-size wardrobe with hanging, shelving and drawers, and its own door to the deck.



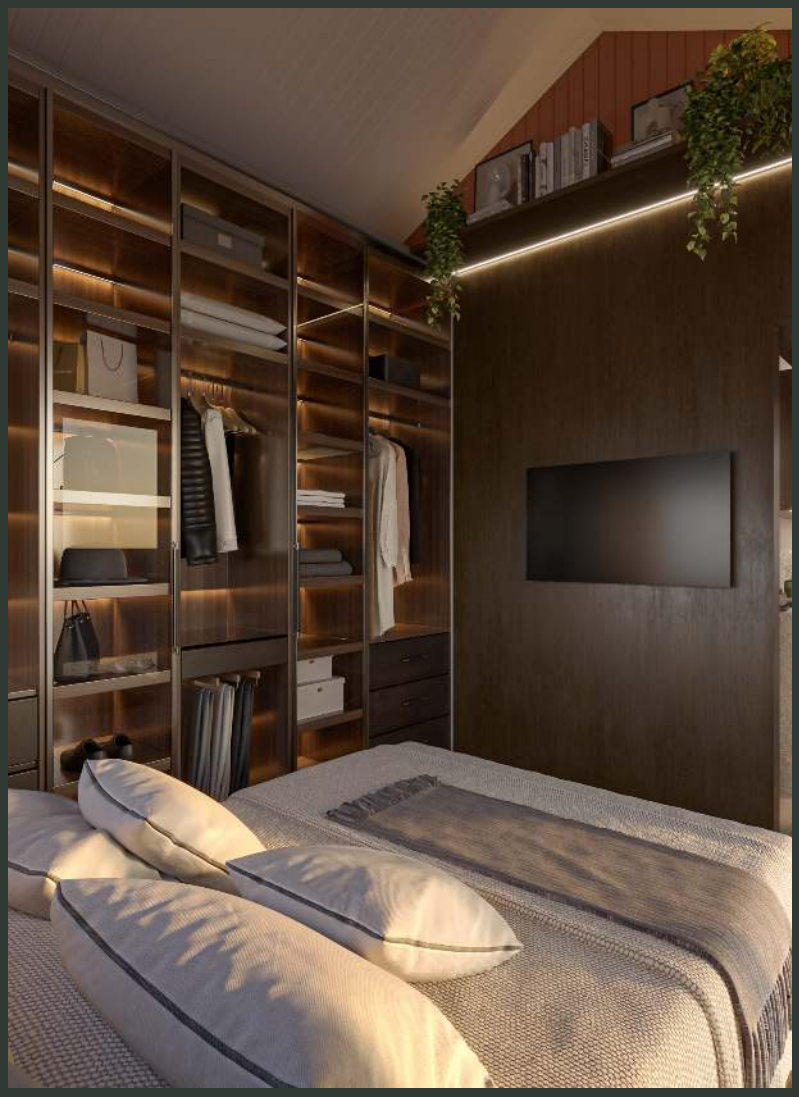

THE LAYOUT

Everything on one level.



01

Bedroom wing

At the quiet end, with its own door to the deck.

02

Bathroom

A private corridor between living and sleeping.

03

Kitchen

Island cooktop at the centre of the home.

04


Lounge

Open to the dining area and the deck.

FLOOR PLAN

Ground floor

SCALE 1:50

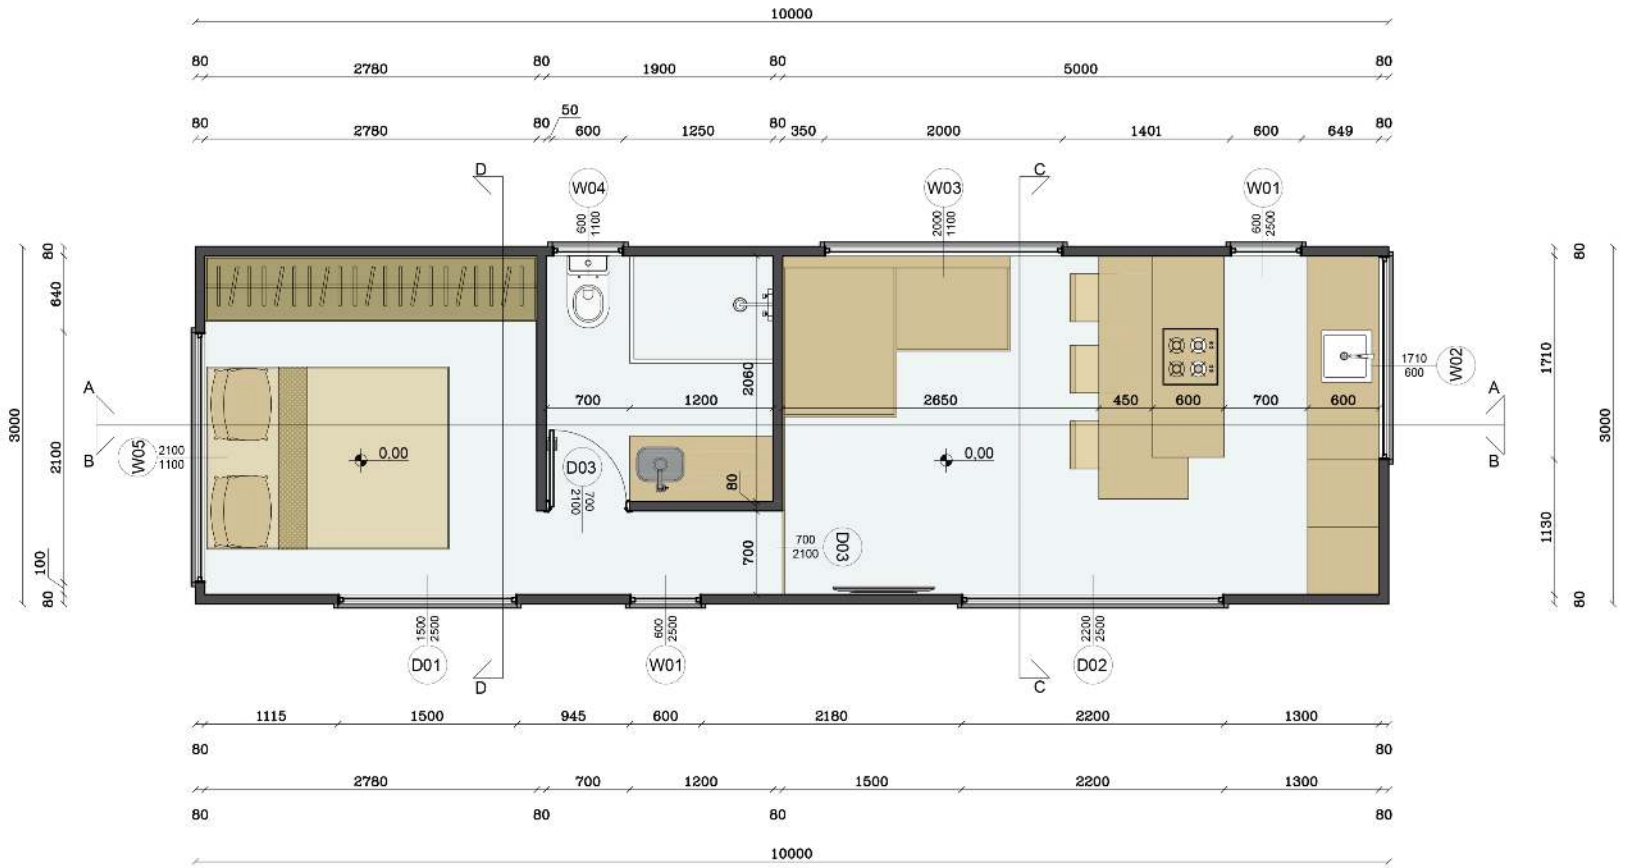

OVERALL

10.0 x 3.0 m

External footprint.

BEDROOM

2.78 m

Built-in wardrobe and door D01 to the deck.

BATHROOM

1.9 m

Shower, vanity and WC between the two zones.

LIVING

5.0 m

Kitchen, island and lounge, opening through D02.

WHO IT SUITS

Designed for two — and for the people who visit.

01

Couples

Looking for a comfortable and private full-time home.

02

Remote professionals

Seeking a practical, well-designed space to live and work.

03

Downsizers

Wanting less space without sacrificing functionality.

04

Lifestyle seekers

Who value simplicity, entertaining and everyday comfort.

A full home on wheels — *not a caravan.*

Gable roof, full-height ceilings and a steel-framed structure engineered to Australian standards. Handcrafted in Landsborough, Queensland, to be lived in every day.

01

Built like a house

Truecore steel frame, Colorbond roofing, Pro Clima moisture wrap and R2.5 earth wool insulation throughout.

02

Fully transportable

Road registrable with a VIN, on a galvanised heavy-duty triple-axle chassis with brakes on all wheels.

03

Place it your way

On your own land, on family property or a leased site. Delivered and set up anywhere in Australia.

Standard inclusions

CHASSIS & DIMENSIONS

- Fully transportable, road registrable, VIN
- Engineered galvanised steel, heavy-duty chassis
- Triple axle
- 4 stabiliser legs
- Breakaway system
- Brakes on all wheels
- Lights and mudguards
- 10 m long · 3 m wide · 4.3 m high
- Gable roof
- Truecore steel frame

EXTERIOR & STRUCTURE

- Colorbond Trimdeck roofing
- Colorbond cladding
- Pro Clima moisture management wrap
- Earth wool insulation R2.5 throughout
- Structural subfloor
- All internal walls
- Aluminium windows and doors, black or white
- Flyscreens throughout

PLUMBING

- 1200 × 900 mm shower with screen
- Shower head and mixer
- Standard bathroom basin
- Overbench tap
- 450 mm kitchen sink and tap
- Space for washing machine
- Electric hot water system
- Water inlet
- Black or silver tapware

Standard inclusions

ELECTRICAL

- Main switchboard
- Power inlet
- 1 external power point
- 8 internal power points
- Smoke detector
- Outdoor light
- 12 V bathroom fan
- 6 downlights
- Electric inbuilt oven
- Range hood
- 2-burner electric cooktop

INTERNAL FIT-OUT

- Quality vinyl flooring, multiple colours
- VJ panel walls and ceilings
- Triple coat of low-VOC paint
- Painted pine trims and mouldings
- Space for a comfortable couch
- 3 Hume cavity sliding doors
- Soft-close cabinetry as per design
- Timber handles



PREMIUM SPECIFICATION

Everything in Standard, plus

PREMIUM

EXTERIOR

- Weathertex cladding
- External tap
- 2 outdoor lights

BATHROOM

- Farm-style basin, wall or overbench tap
- Ecoflo compost or flushing toilet
- Instant gas hot water system
- Shower rail set
- Tapware in multiple colours

LIGHTING & CLIMATE

- 12 internal power points
- 2 pendant lights
- 3 wall lights
- LED strip lighting across the build
- LED strips under kitchen overheads
- Ceiling fan in the bedroom
- Mitsubishi Heavy Industries 2.5 kW air conditioner

KITCHEN & FINISHES

- Westinghouse inbuilt oven and range hood
- 2-burner gas cooktop
- Hardwood benchtops, multiple options
- Multi-colour paint scheme
- Cabinet fronts in a range of colours
- Timber or sharknose handleless finish
- Cavity sliders with matching handles

CASA
TINY HOUSE

Ready to make the Ember yours?

Book a call with our founder, Eduardo — the builder himself — or visit our workshop and stand inside a Casa Tiny home.

CALL

0478 645 592

EMAIL

admin@casatiny.com.au

VISIT

1/27 Lenco Crescent, Landsborough QLD 4550

ONLINE

casatiny.com.au · @casa.tinyhouse

THIA & ATHA CERTIFIED

